
PLAN + ELEVATIONS
1:50
A1

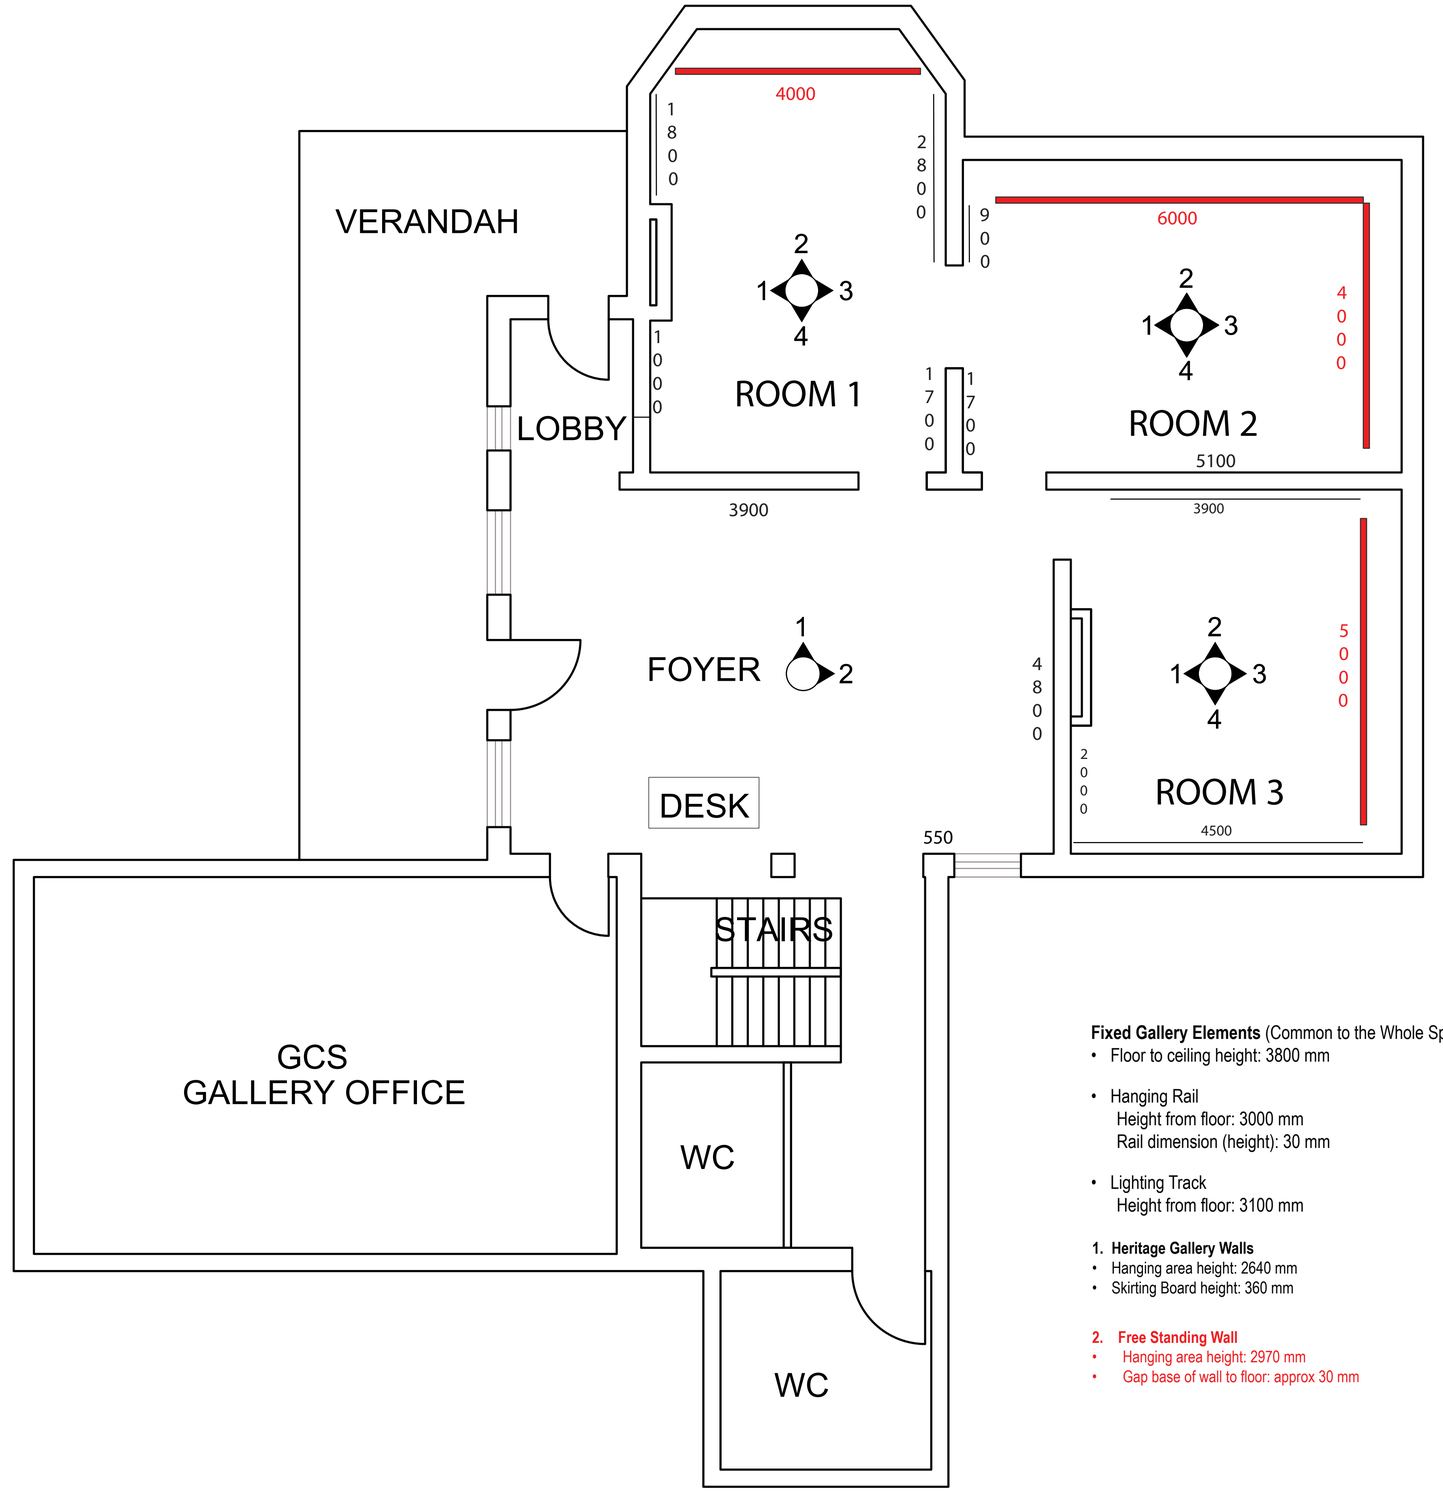

Fixed Gallery Elements (Common to the Whole Space)
- Floor to ceiling height: 3800 mm
- Hanging Rail
  Height from floor: 3000 mm
  Rail dimension (height): 30 mm
- Lighting Track
  Height from floor: 3100 mm


1. **Heritage Gallery Walls**
- Hanging area height: 2640 mm
- Skirting Board height: 360 mm

2. **Free Standing Wall**
- Hanging area height: 2970 mm
- Gap base of wall to floor: approx 30 mm


– – – – ALIGNS WITH FREE STANDING WALL

ELEVATIONS
1:50
A1


ROOM 1

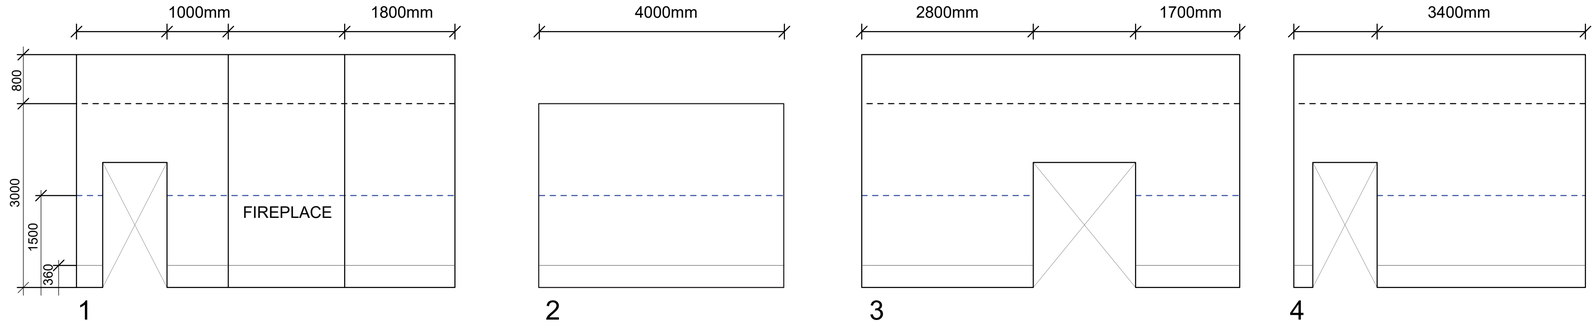


ROOM 2

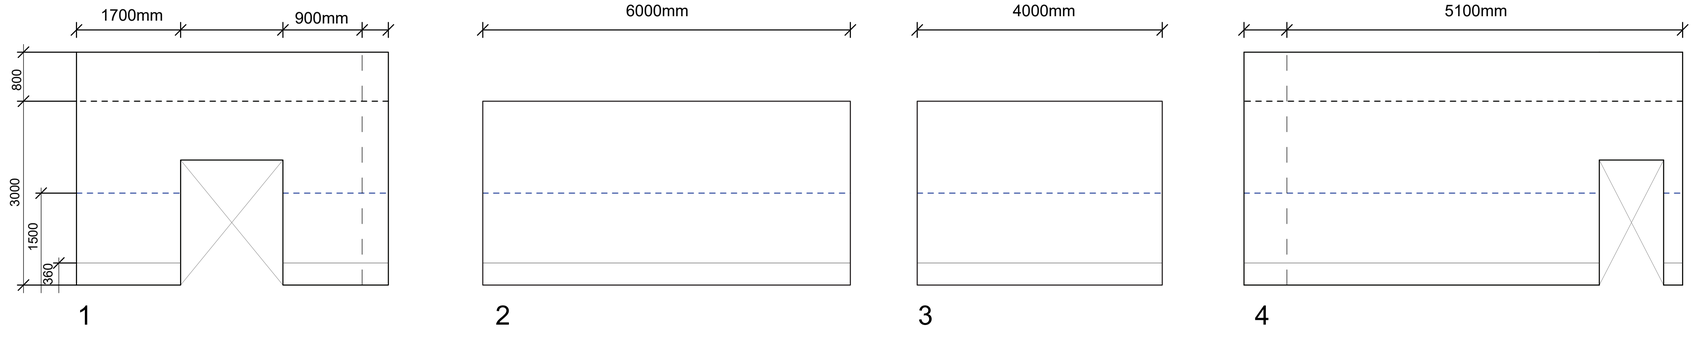

ROOM 3

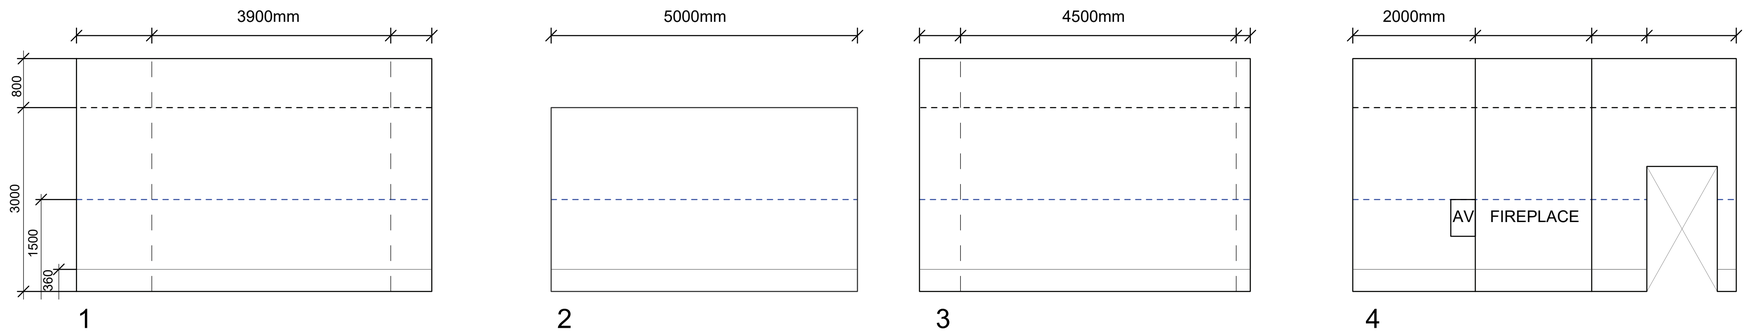

FOYER

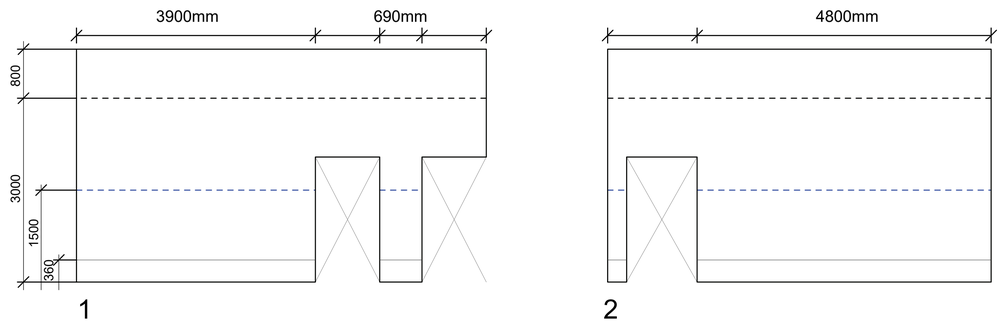

360mm Skirting

1500mm

3000mm

Aligns with free standing wall